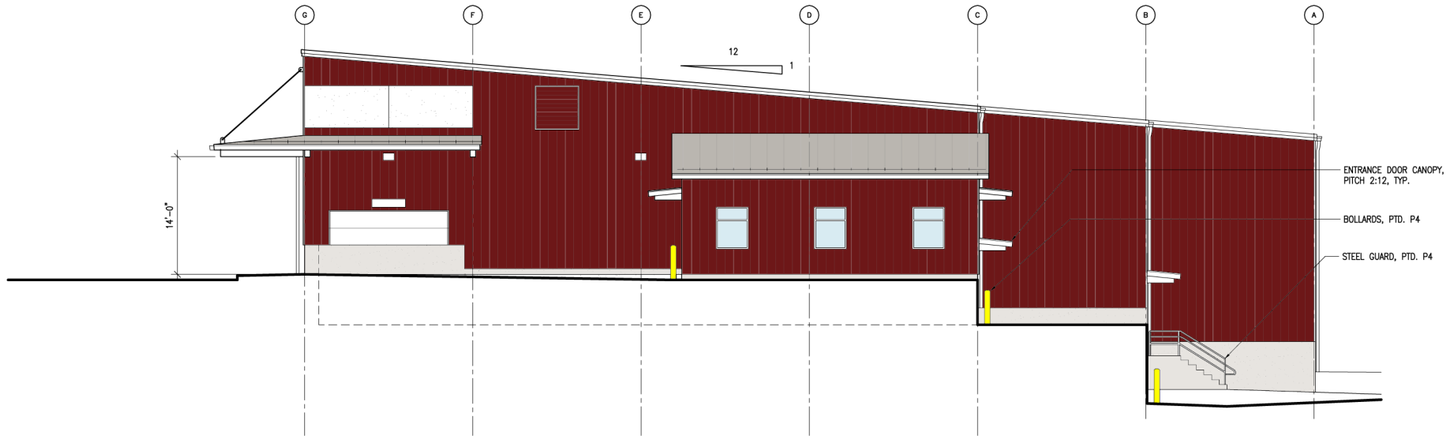

2 A-101 **SOUTH ELEVATION**
1/8" = 1'-0"

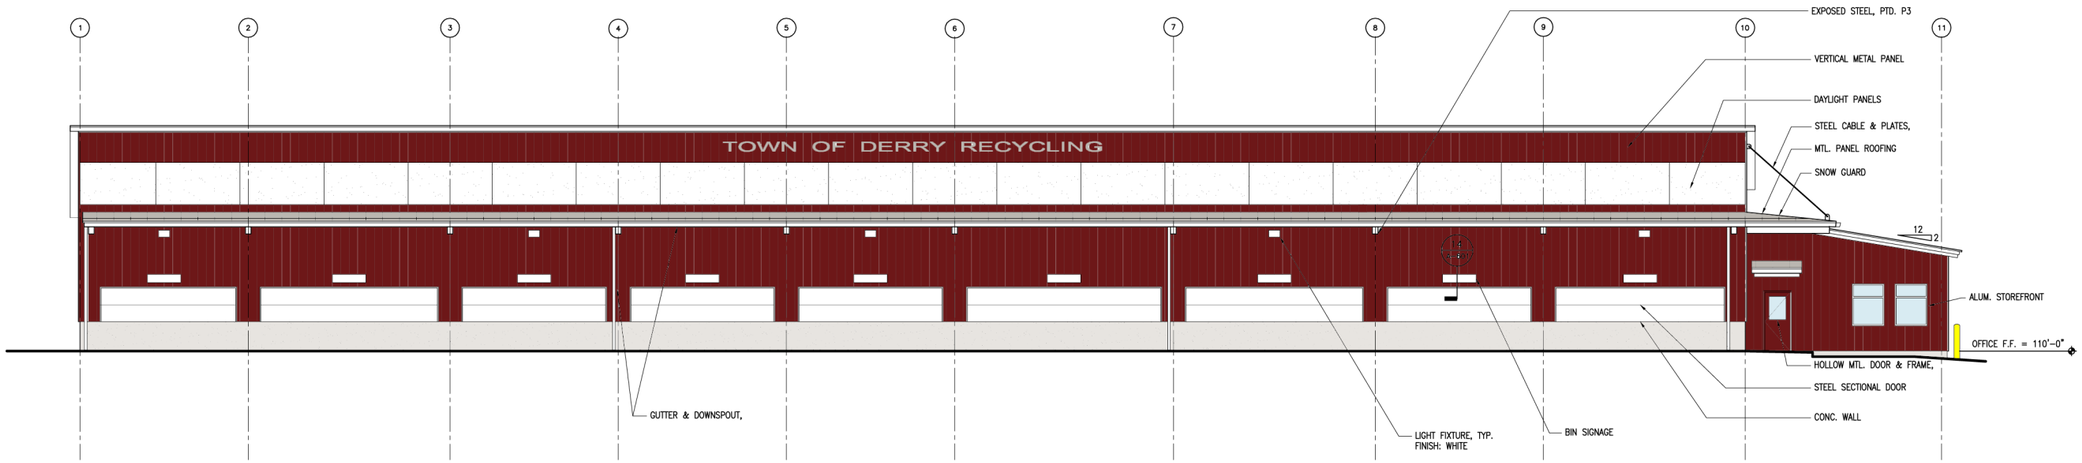

1 A-101 **WEST ELEVATION**
1/8" = 1'-0"

RText (RText)

no.	revision	date	by

Design-Build General Contractor
HUTTER
Hutter Construction Corporation
New Ipswich, New Hampshire

CMA ENGINEERS
Civil/Environmental Engineers
Portsmouth, NH Manchester, NH Portland, ME
Robert E. Doyle PE RA
22 West Concord Street 603-738-3972
Dover, NH 03820 rdoyle.cma@gmail.com

designed by: RED
drawn by: RED
approved by: RED
date: March 2015
project no: 0039
file name:
scale: AS NOTED

Town of Derry, NH
Department of Public Works
Transfer Station & Recycling Facility
Construction Drawings

Exterior Elevations

drawing no.
A-301

sheet: 006 of 013